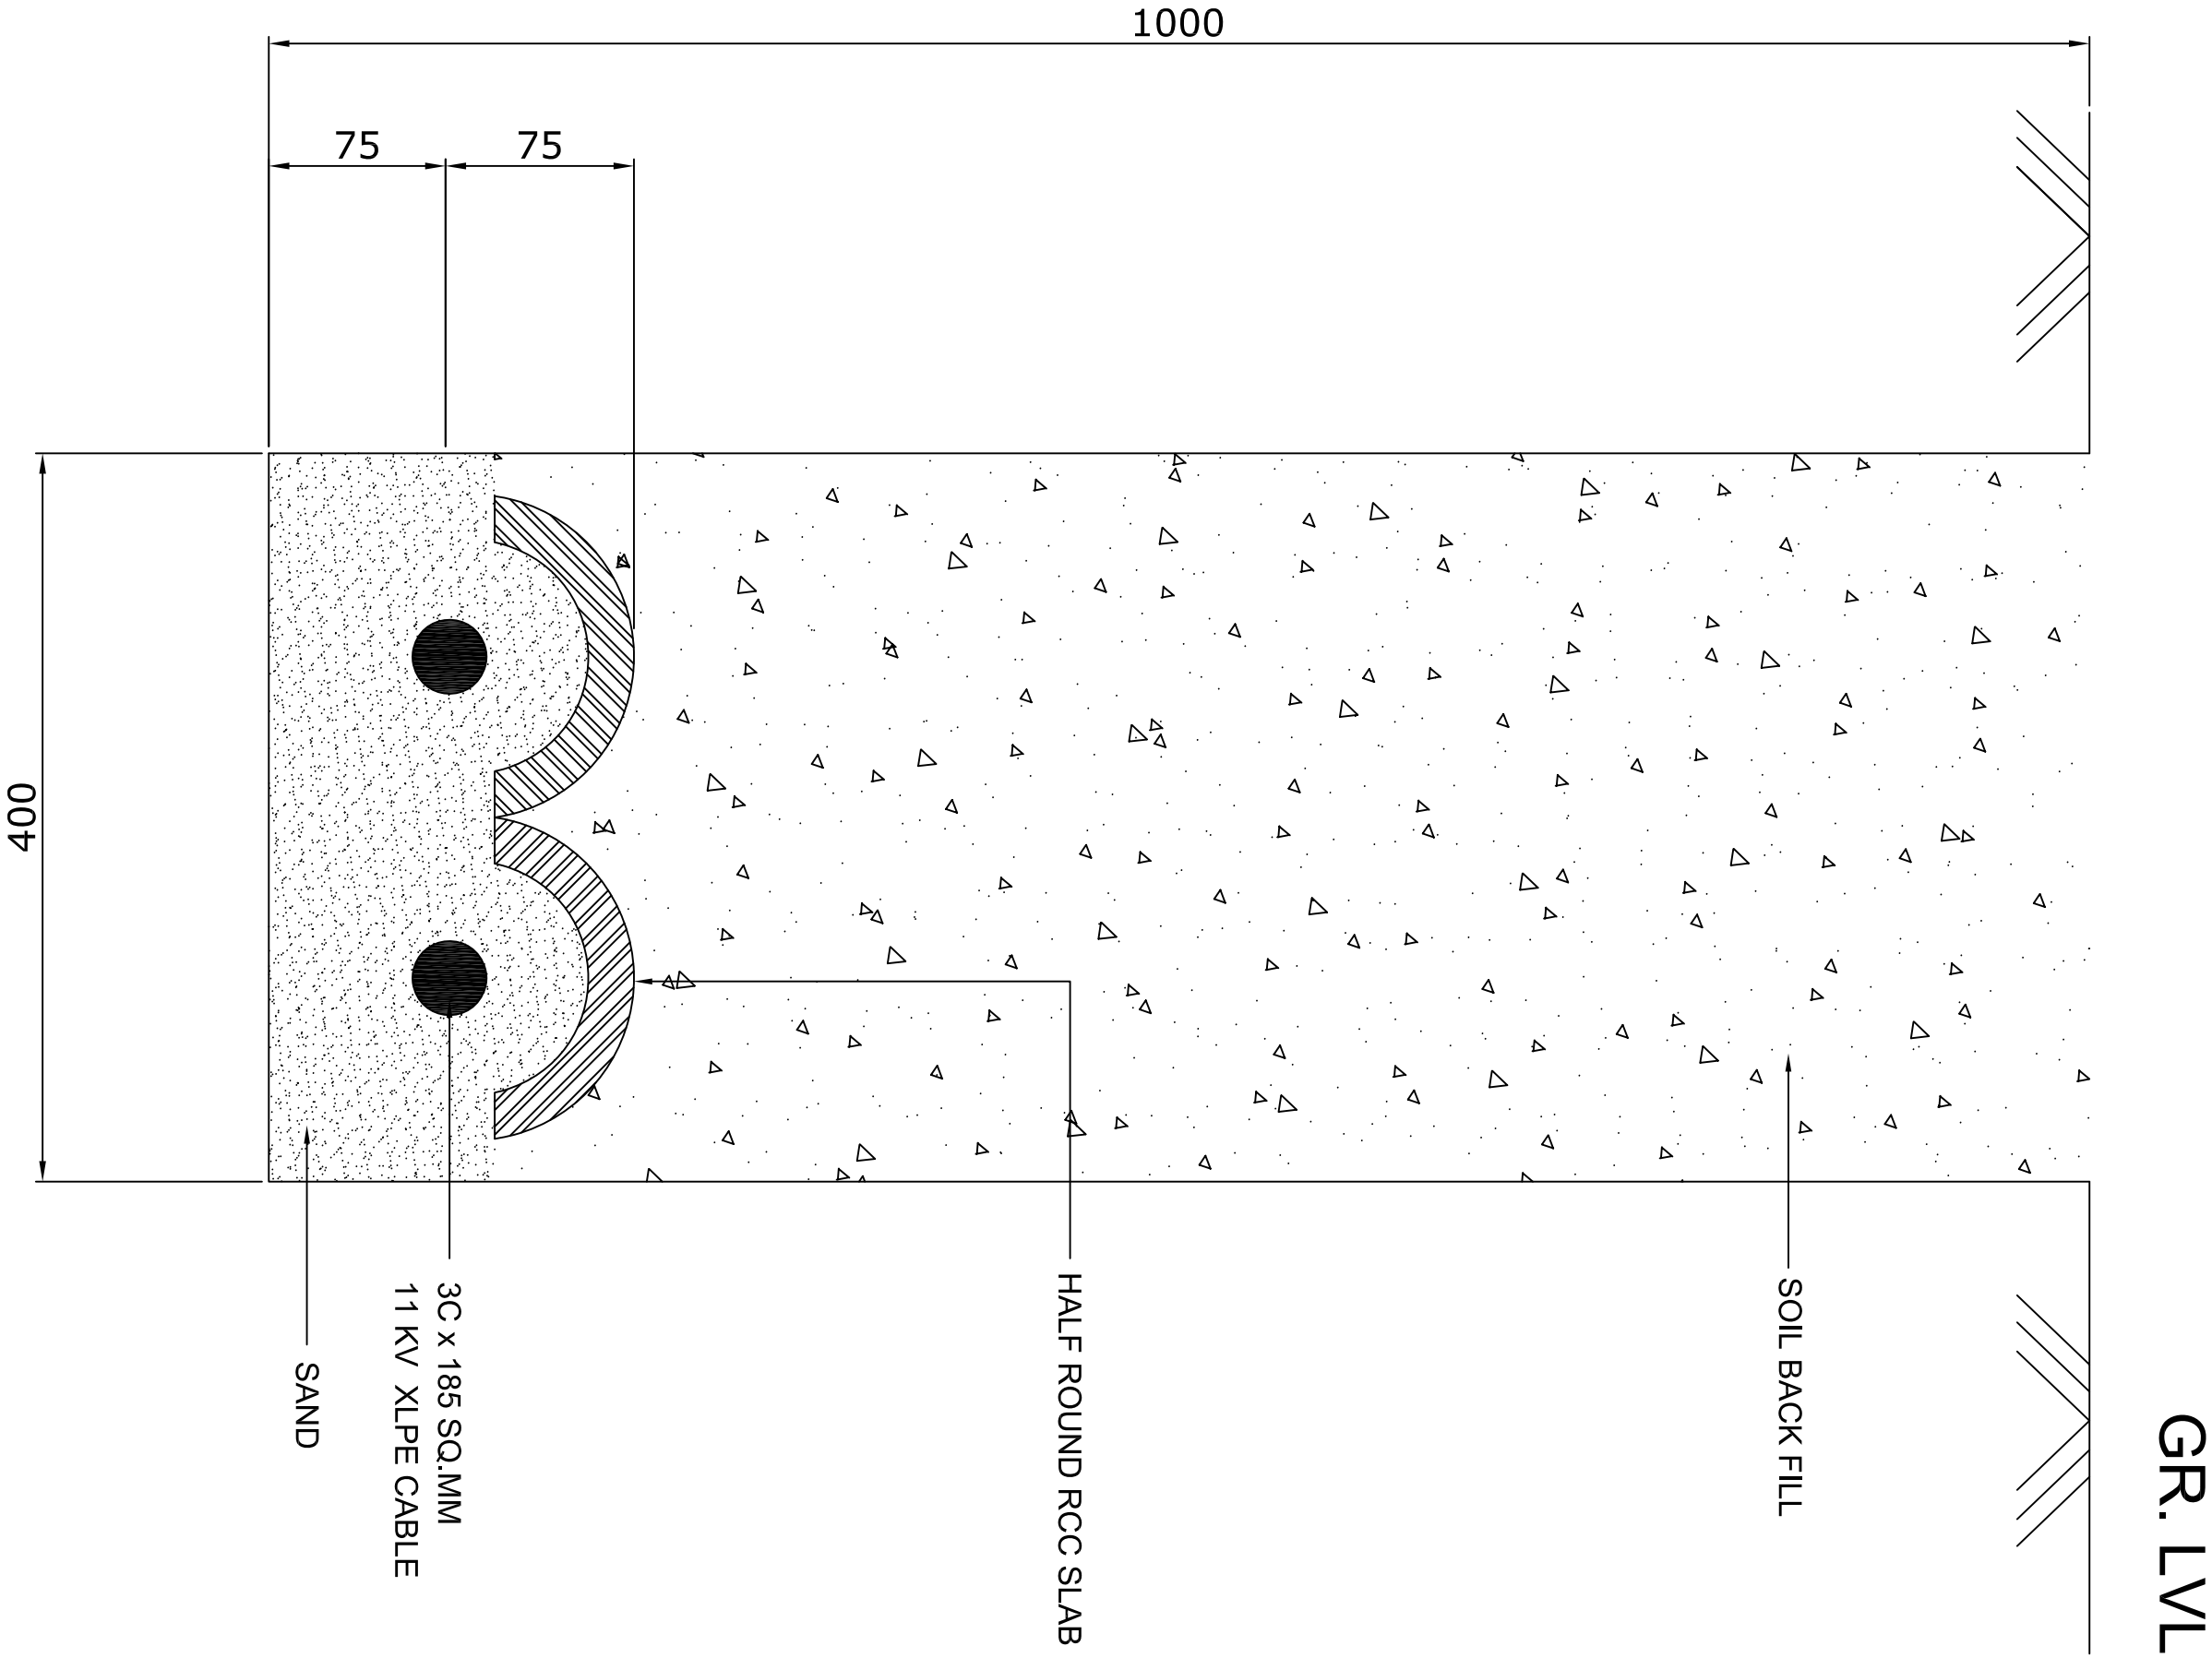

ALL DIMENTIONS ARE IN MM UNLESS MENTIOND OTHERWISE.

REV.	DESCRIPTION	APP.	DATE

OWNER :	**UTTAR GUJARAT VIJ COMPANY LTD. MEHSANA**	DRG. NO.	UGVCL - ADL - 5	
PROJECT :	ADALAJ UNDERGROUND POWER DISTRIBUTION CONVERSION PROJET	REVISION	R0	DATE 01/9/2011
EPC CONTRACTORE :	RAJESH POWER SERVICES PVT. LTD., SIDDHI HOUSE, OFF CG ROAD, AHMEDABAD	PREPARED	NJS	APPROVED AGD
DRAWING :	CABLE TRENCH WITH CABLE	SIGNATURE		
		SCALE	NOT TO SCALE	