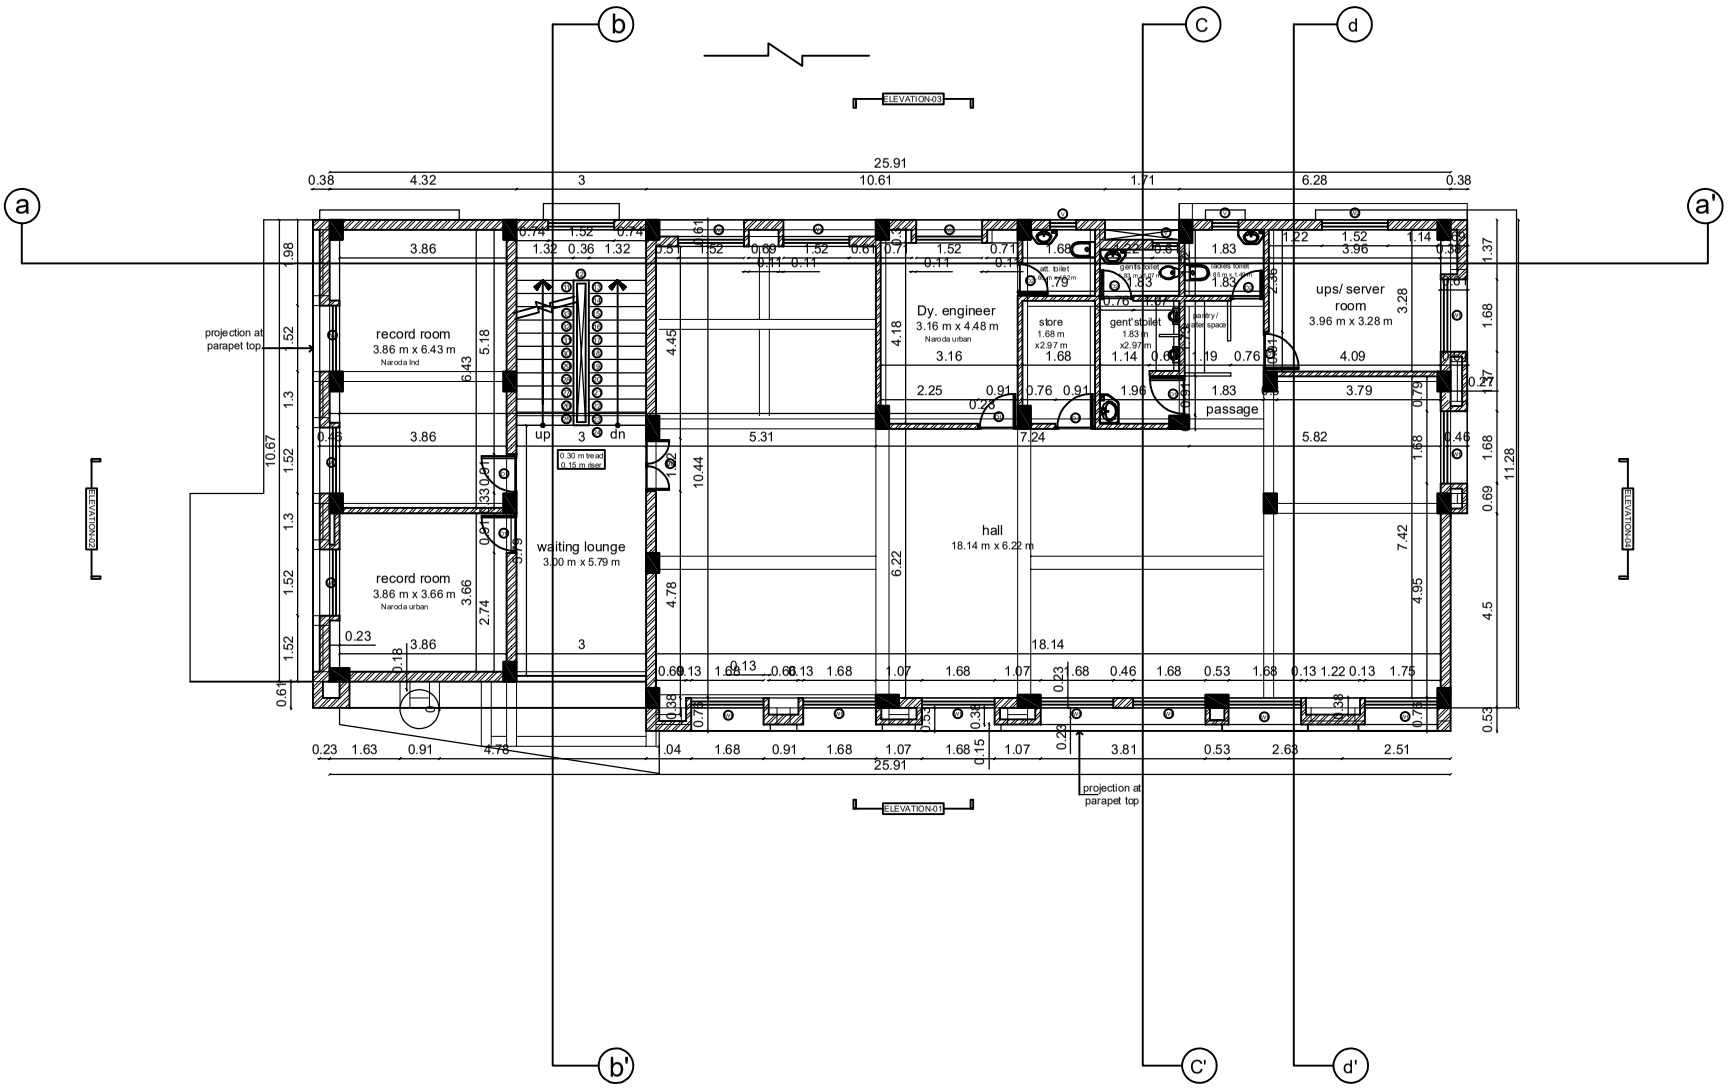

first floor plan

FIRSTFLOORPLAN

DRG-NAME-LINE2

at MEGHRAJ 1 & 2 SDN

MEGHRAJ

CLIENT-NAME-LINE1

CLIENT-NAME-LINE2

* site copy	* office copy	* str. design copy

notes

1. do not measure drawing.
2. all dimensions must be checked on site & ambiguities if any should be brought to the notice of architect before commencement of work.
3. if any alteration requited, do not alter any dimension / detail without prior notice and permission.
4. all drawings shall be read in conduction with relevant architectural & structural drawings.

specifications

SPECIFICATION-1
SPECIFICATION-2
SPECIFICATION-3
SPECIFICATION-4
SPECIFICATION-5
SPECIFICATION-6
SPECIFICATION-7
SPECIFICATION-8
SPECIFICATION-9
SPECIFICATION-10
SPECIFICATION-11
SPECIFICATION-12

OPENING SCHEDULE

PERTI	SIZE	SILL	LINTEL	FRAME	SPECIFICATION
DOOR	D1	0.76 m X 2.13 m	-	2.13 M	ALUMINIUM AND GLASS SHUTTER DOOR
	D2	0.76 m X 2.13 m	-	2.13 M	ALUMINIUM AND GLASS SHUTTER DOOR
	D3	0.76 m X 2.31 m	-	2.31 M	ALUMINIUM AND GLASS SHUTTER DOOR
	MD	1.22 m X 2.51 m	-	2.51 M	ALUMINIUM AND GLASS SHUTTER DOOR
WINDOW	W1	1.68 m X 1.60 m	0.91	2.51 M	STONE	GLASS WITH ALU. SHUTTER
	W2	1.52 m X 1.60 m	0.91	2.51 M	STONE	GLASS WITH ALU. SHUTTER
	W3	0.91 m X 1.22 m	1.22	2.44 M	STONE	FIX GLASS WITH ALU. SHUTTER FOR CASH WINDOW
	W4	1.07 m X 1.60 m	0.91	2.51 M	STONE	GLASS WITH ALU. SHUTTER
VENT.	V1	0.60 m X 0.60 m	1.91	2.51 M	STONE	GLASS WITH ALU. LUVERS

revisions

no.	date	description

drg no.	latest revision no.	latest issue date
WD:02		

date	drawn by	scale
	NIKUNJ	N. T. S.

N

nirmaan ARCHITECTS [redacted] INTERIOR [redacted],
C - 610, International Trade Centre,
Majuragate, Ring Road, Surat - 395 002.
E-mail :- architects.nirmaan@gmail.com
(+91 - 261 - 307 70 70
Ar. Nikunj Sayani. +91 98255 40370
Ar. himanshu parmar +91 9428261765
Ar. Pravin Patel +91 92279 02510