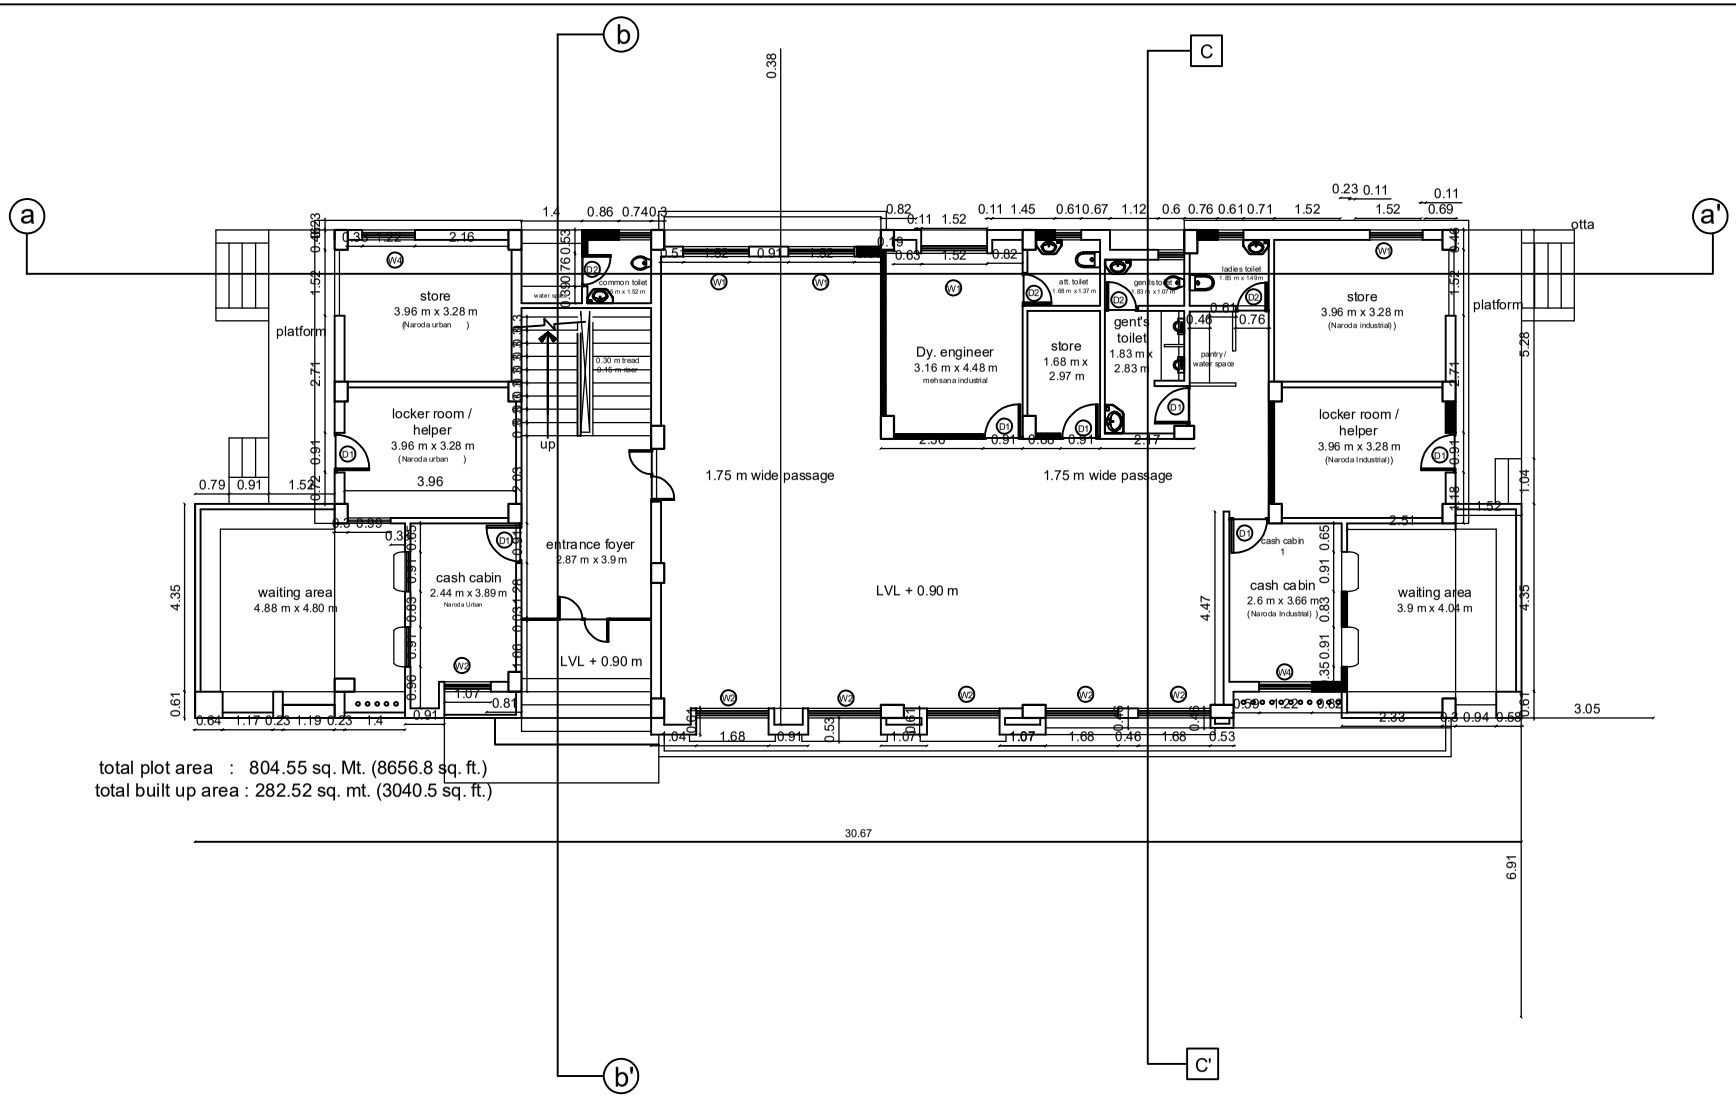

total plot area : 804.55 sq. Mt. (8656.8 sq. ft.)
total built up area : 282.52 sq. mt. (3040.5 sq. ft.)

GROUND FLOOR

OFFICE BUILDING
U.G.V.C.L.

at MEGHRAJ 1 & 2 SDN
MEGHRAJ
1- SITE PLAN

COPY FOR EXECUTION

site copy	office copy	str. design copy

notes

1. do not measure drawing.
2. all dimensions must be checked on site & ambiguities if any should be brought to the notice of architect before commencement of work.
3. if any alteration requited, do not alter any dimension / detail without prior notice and permission.
4. all drawings shall be read in conduction with relevant architectural & structural drawings.

specifications

1). GROUND LEVEL SHALL BE AS PER SITE DEVELOPMENT PLAN.
2). CONSIDER PARKING LVL. ± 0.0 m AS PER S.D.P.
3). ALL DOOR, WINDOW & VENTILATION FRAME ARE MADE AS PER OPENING SCHEDULE DETAIL
4). ALL TOILET VENTILATION FRAME ARE MADE FROM STONE AND ARE EXECUTED AS PER TILES LAY-OUT.
5).CONSIDER WINDOW SILL LEVEL 1.0 m & LINTEL LEVEL 2.10m WHERE NOT SPECIFIED
6). ALL DOOR LINTEL LEVEL ARE - 2.10

OPENING SCHEDULE

PER'TL		SIZE	SILL	LINTEL	FRAME	SPECIFICATION
DOOR	D1	0.90 m X 2.10 m	-	2.10 M	ALUMINIUM	ALUMINIUM AND GLASS SHUTTER DOOR
	D2	0.75 m X 2.20 m	-	2.10 M	ALUMINIUM	ALUMINIUM AND GLASS SHUTTER DOOR
	D3	0.87 m X 2.40 m	-	2.10 M	ALUMINIUM	ALUMINIUM GLASS TO DILOSHUTTER DOOR WITH COLLAPSIBLE GRILL
	MD	1.20 m X 2.40 m	-	2.40 M	ALUMINIUM	ALUMINIUM AND GLASS SHUTTER DOOR
WINDOW	W1	1.68 m X 1.20 m	0.90	2.10 M	STONE	GLASS WITH ALU. SHUTTER
	W2	1.51 m X 1.20 m	0.90	2.10 M	STONE	GLASS WITH ALU. SHUTTER
	W3	0.90 m X 1.20 m	0.90	2.10 M	STONE	FIX GLASS WITH ALU. SHUTTER FOR CASH WINDOW
	W4	1.07 m X 1.20 m	0.90	2.10 M	STONE	GLASS WITH ALU. SHUTTER
	W5	3.00 m X 1.50 m	0.60	2.10 M	STONE	GLASS WITH ALU. SHUTTER
VENT	V1	0.60 m X 0.60 m	1.50	2.10 M	STONE	GLASS WITH ALU. LUVERS

revisions

no.	date	description

drg no.	latest revision no.	latest issue date
WD:01		

date	drawn by	scale	
	NIKUNJ	N. T. S.	N

nirmaan ARCHITECTS ■ INTERIOR ■■■■■■■■
C - 610, International Trade Centre,
Majuragate, Ring Road, Surat - 395 002.
E-mail :- architects.nirmaan@gmail.com
☎ +91 - 261 - 307 70 70
Ar. Nikunj Sayani. +91 98255 40370
Ar. himanshu parmar +91 94282 61765
Ar. Pravin Patel +91 92279 02510