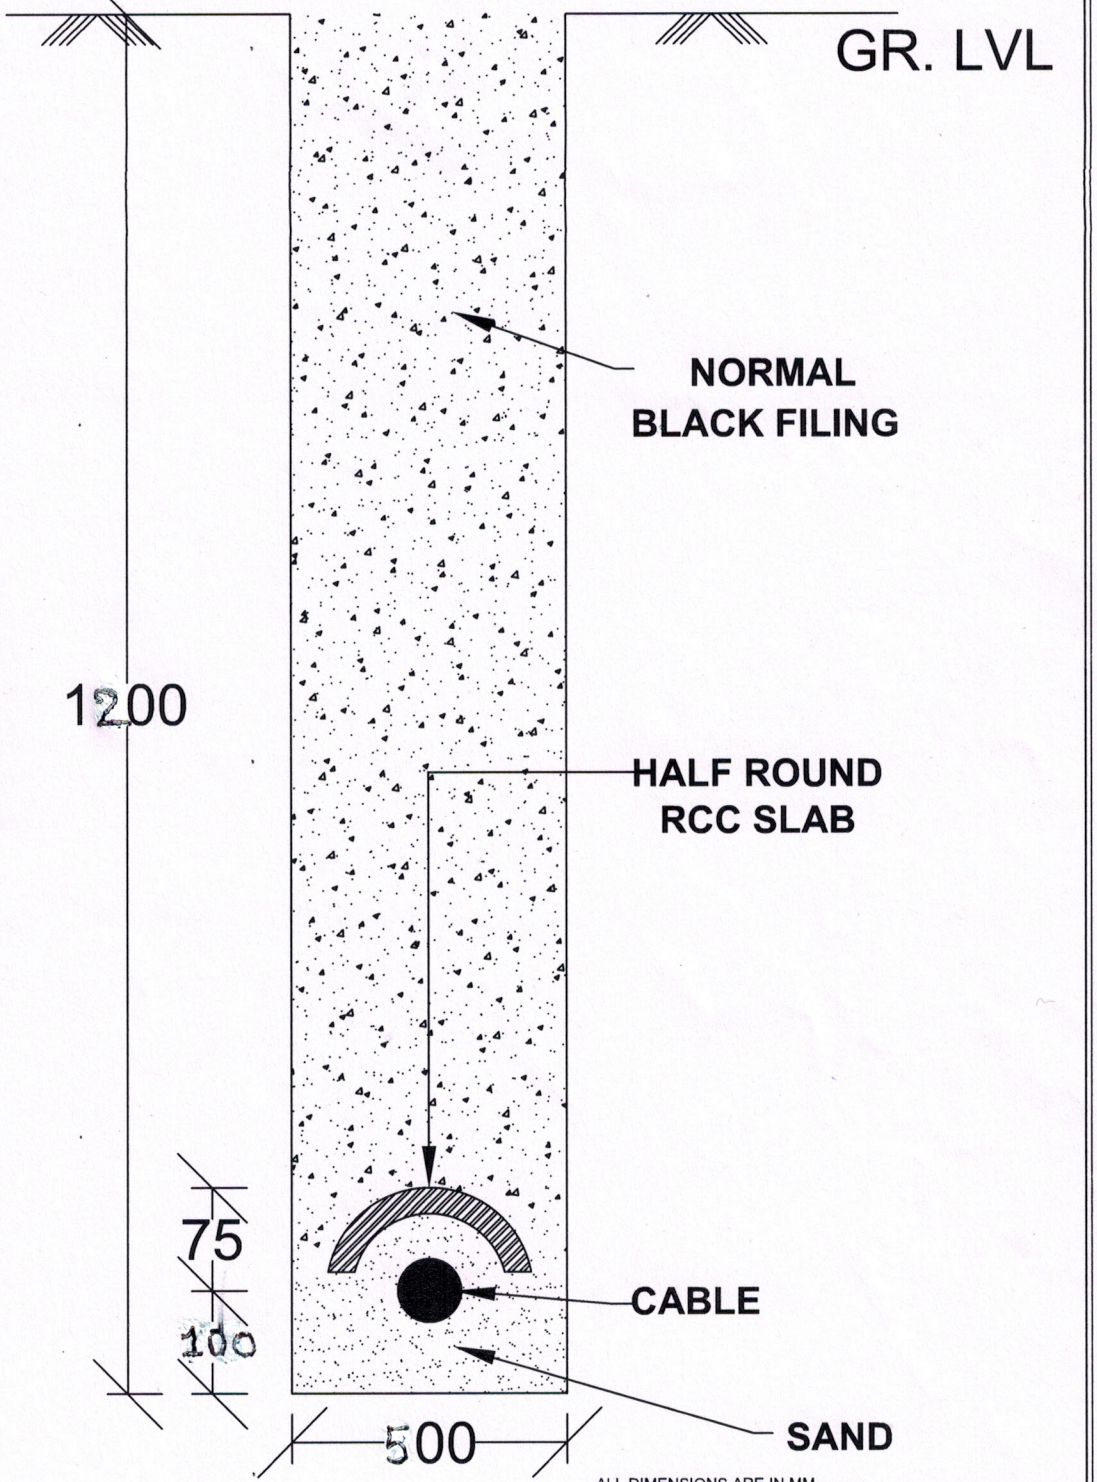

ALL DIMENSIONS ARE IN MM.

UTTAR GUJARAT VIJ COMPANY LTD. CORPORATE OFFICE; MEHSANA.				
TRANSFORMER CENTER FENCING VIEW :UGVCL				
CHECKED:		APPD:		SIZE: A4
SCALE: 1:5	DATE: 30-07-2014	DRG. NO: UGVCL/R&D/	SHEET: X OF Y	REV: R0