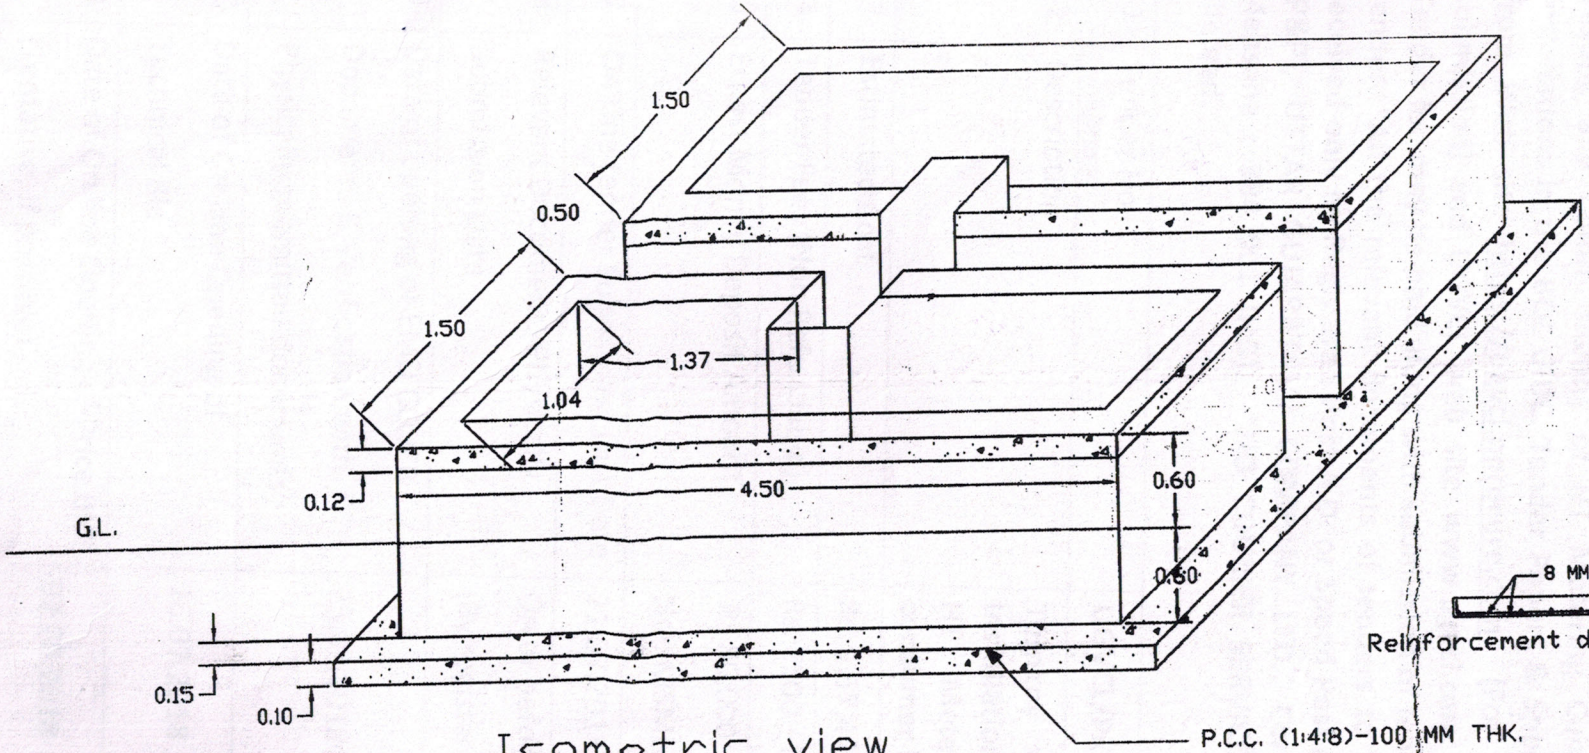

Isometric view

Reinforcement details for RCC flooring

HTMC Plinth

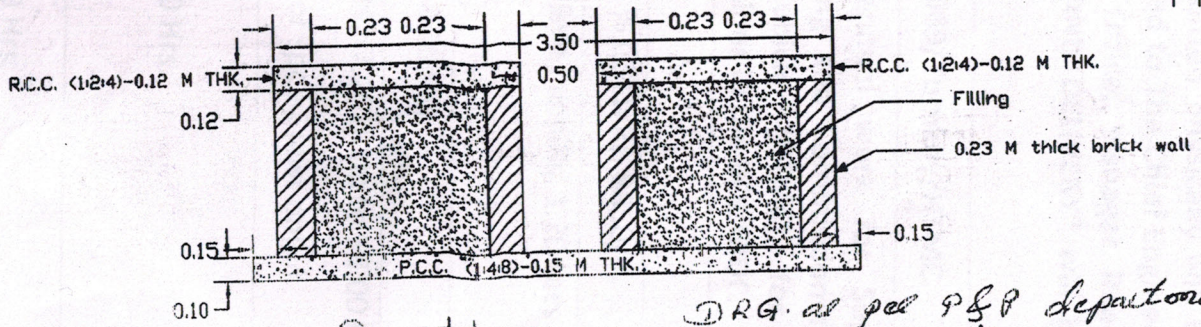

Section

DRG. as per P&P department

UTTAR GUJARAT VIJ COMPANY LIMITE	
HT Metering Cubicle plinth (HTMC)	
Drg No. UGVCL/R&D-PP/HTMC/PLINTH/001	
Drawn by	
Checked by	
Approved by	