PRODUCED BY AN AUTODESK EDUCATIONAL PRODUCT

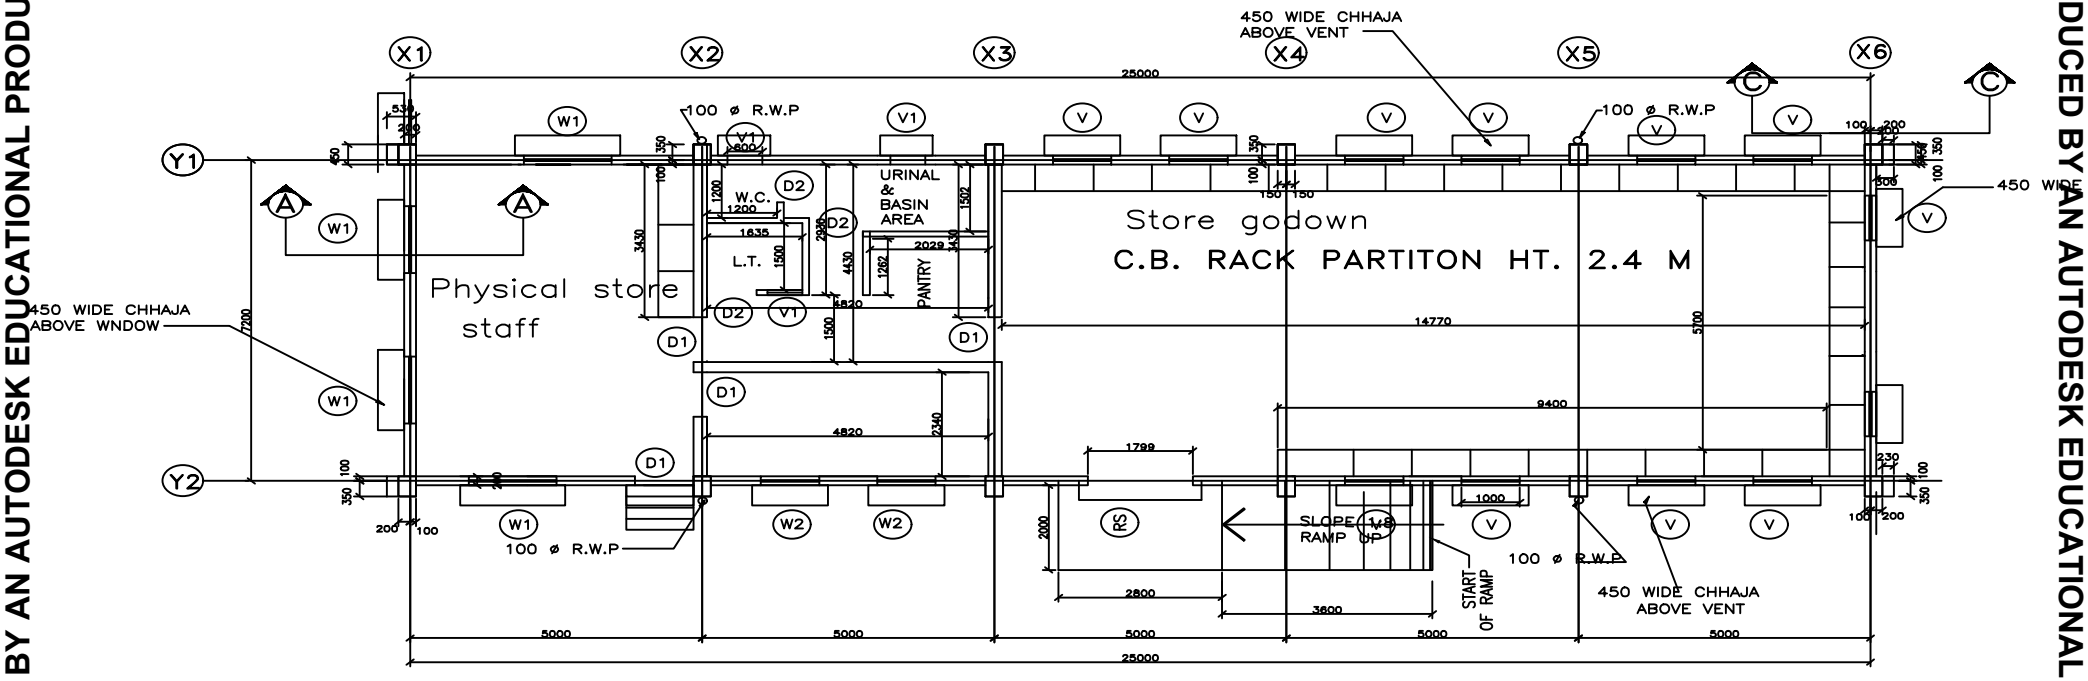

PLAN
STORE BUILDING

PRODUCED BY AN AUTODESK EDUCATIONAL PRODUCT

PRODUCED BY AN AUTODESK EDUCATIONAL PRODUCT

PRODUCED BY AN AUTODESK EDUCATIONAL PRODUCT